Sheet 36 of 112




TYPICAL CONNECTION DETAILS
NTS

A

BULKHEAD CONTROL BOX

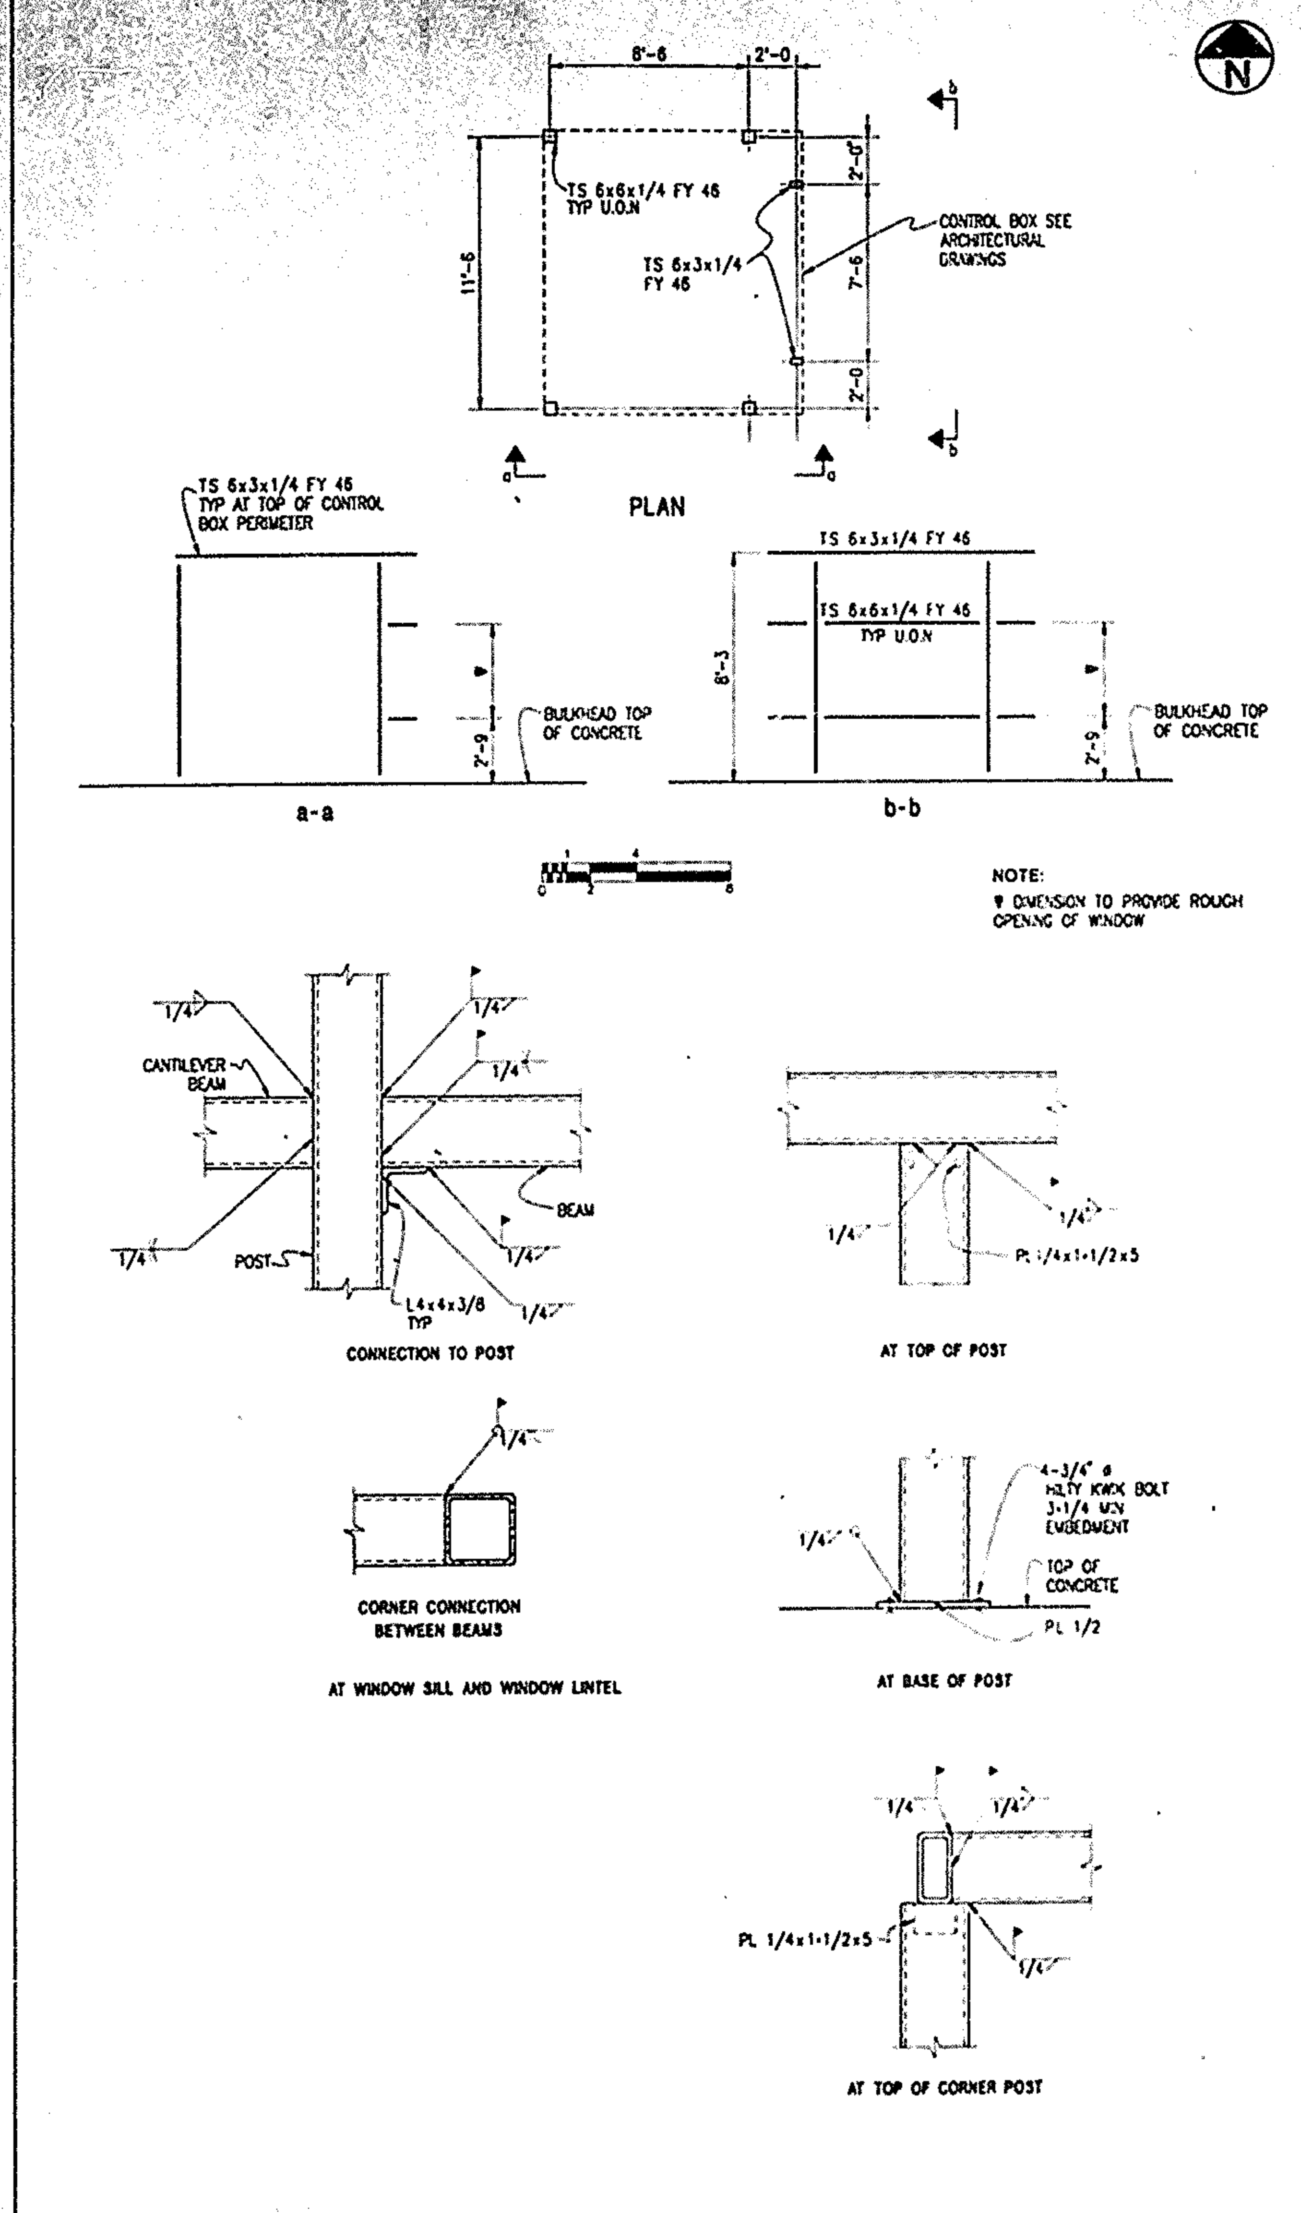


THE PORT AUTHORITY OF NY & NJ

CONFORMED DRAWING
02/03/98
SIGNED AND SEALED
COPY IS KEPT ON FILE

ORIGINAL SIGNED & SEALED BY
N.Y. P.E. (OR R.A.)

Joseph R. Loring & Associates, Inc.
consulting engineers
One Pennsylvania Plaza
New York, New York 10119-0043
Tel: (212) 563-7400, Fax: (212) 563-7382

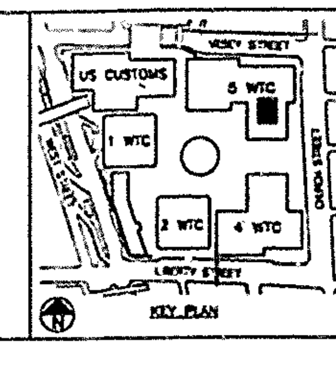THE OFFICE OF
DAVID ELLIOT LEBOWITZ PC
ARCHITECTS + PLANNERS

LESLIE E ROBERTSON ASSOCIATES, R.L.L.P.
CONSULTING STRUCTURAL ENGINEERS

| No. | Date | Revision | Approved |
|---|---|---|---|
| △ | 11/17/97 | ISSUED FOR BID | |

Engineering Department
Design Divisions

The World Trade Center

Title

STANDBY POWER
5 WORLD TRADE CENTER

STRUCTURAL

5 WTC BULKHEAD
SECTIONS & DETAILS

This drawing subject to conditions in contract. All inventions, ideas, designs and methods herein are reserved to Port Authority and may not be used without it's written consent.

| Designed by | Drawn by | Checked By |
|---|---|---|
| KVS | BAZ | RZ |

Date: 11/17/97
Scale: AS NOTED
Contract Number: WTC-945.071
Drawing Number: S2-06